

VISTA FRONTAL
ESCALA 1:1100

V1 20x30
V2 20x20
V3 20x20
V4 20x20
V5 20x20
V6 20x20
V7 20x20
V8 20x20

P1 20x20
P2 20x20
P3 20x20
P4 20x20
P5 20x20
P6 20x20
P7 20x20
P8 20x20
P9 20x20
P10 20x20
P11 20x20
P12 20x20
P13 20x20
P14 20x20
P15 20x20
P16 20x20
P17 20x20
P18 20x20

V9 20x20
V10 20x20
V3

2 N12 ± 0.0, C=408

3.88

26 N4 C54

2.75

3.32

20 x 20

3.32

20 M ± 12

2 N13 ± 0.0, C=362

SEÇÃO A-A
ESC 1:100

26 N4 ± 0.0, C=72

[illegible]







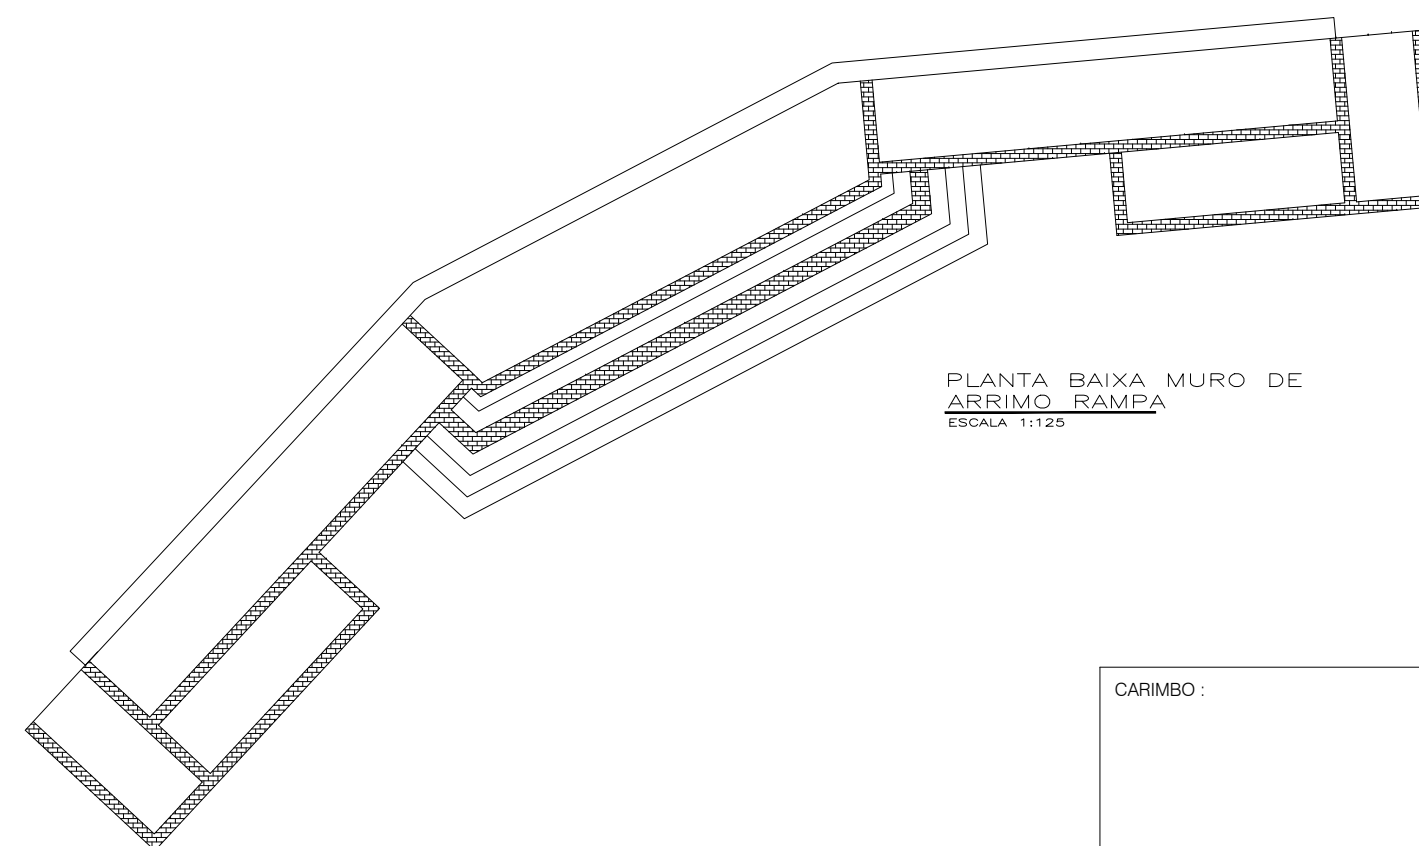



ESC 1:75

3.00

3.00

3.00

4.00

27 MZ 015

4 MZ 012.5 C=400

33 MZ 05.0 C=72



ESTADO DE MATO GROSSO

PREFEITURA MUNICIPAL DE ÁGUA BOA - MT

SECRETARIA MUNICIPAL DE INFRAESTRUTURA DE ÁGUA BOA/MT



TIPO DA OBRA

CONSTRUÇÃO DE PARQUE URBANO - 1ª ETAPA

PROPRIETÁRIO

PREFEITURA MUNICIPAL DE ÁGUA BOA - MT

LOCAL

AVENIDA PLANALTO, S/Nº, ÁGUA BOA - MT

INSCR. CADASTRAL

AUTOR DO PROJETO

CREA

REINALDO A. SOUZA

CAU 482284-0

RESP. P/ EXECUÇÃO

CREA

ESCALA

INDICADAS

DATA

ABRIL/2014

DESENHO

ALINE FAVARETTO

ASSUNTO:

PROJETO ESTRUTURAL

FOLHA Nº

ÚNICA

ÁREAS (m²)	ESTATÍSTICA		COEF. APROVEIT.	Nº DE PISOS
	% OCUPAÇÃO			
	TÉRREO	DEMAIS PAV.		